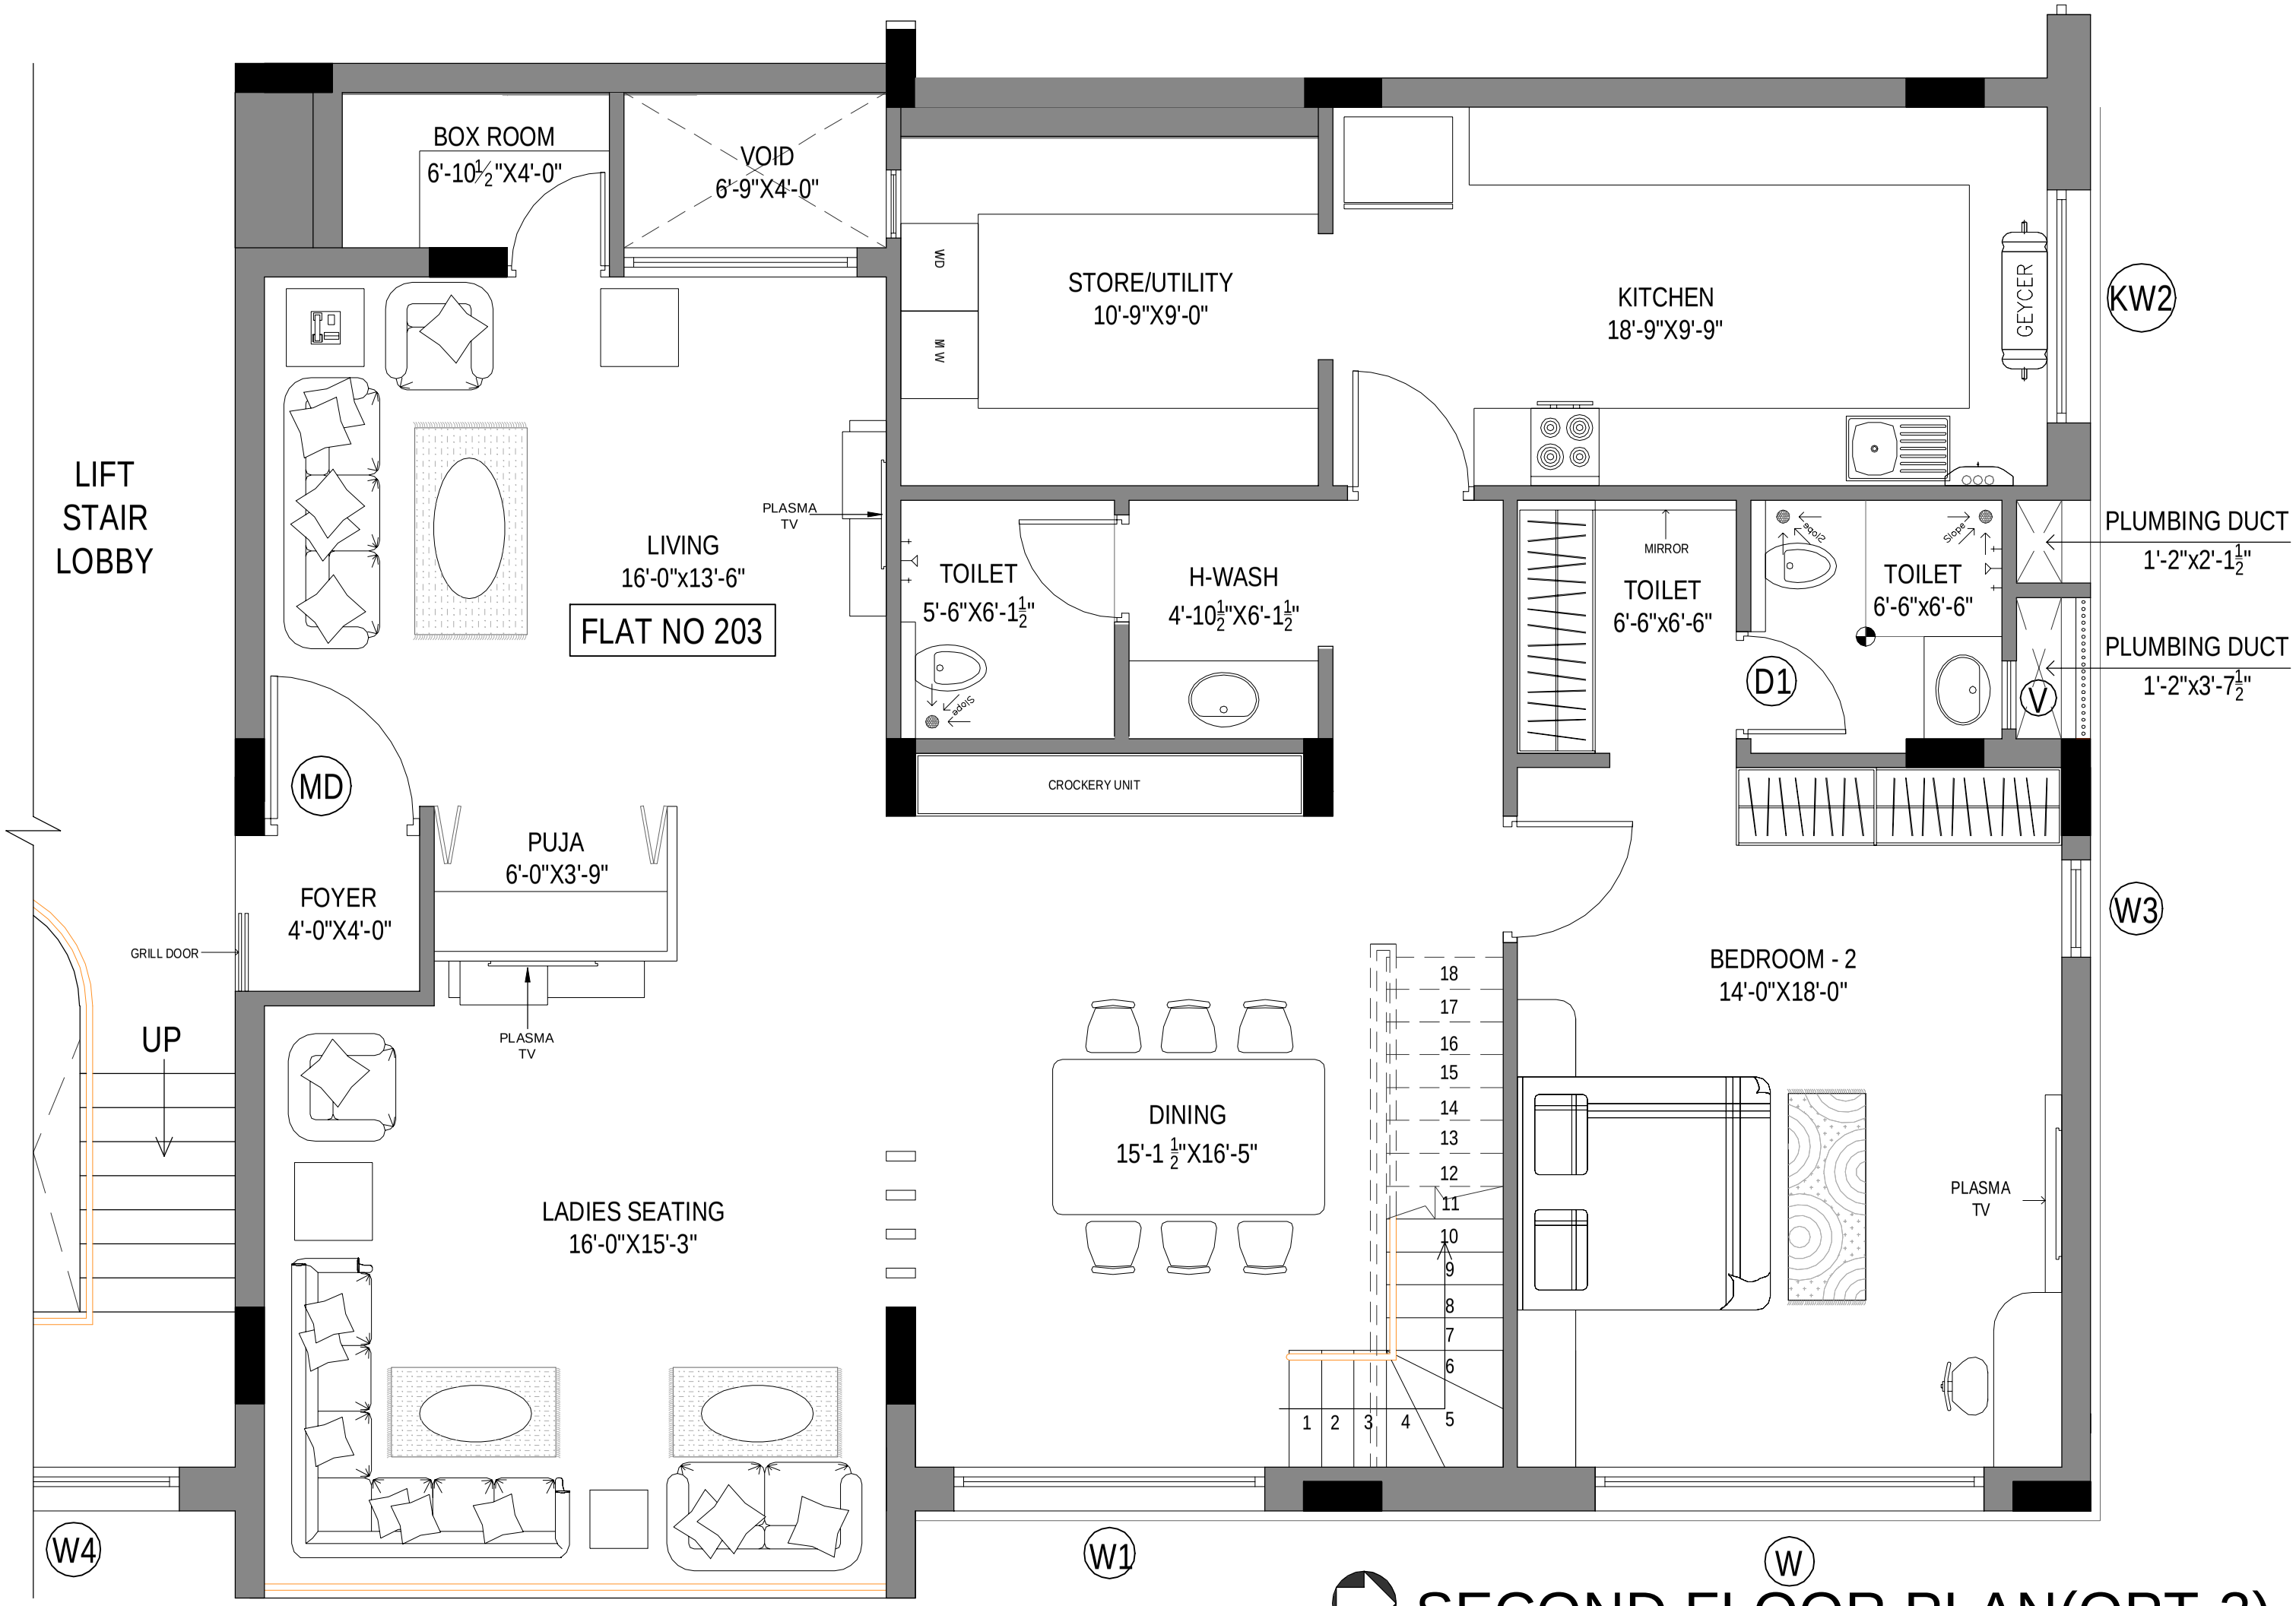

SECOND FLOOR PLAN(OPT-3)